




SCANSIONE ESEMPIO
100



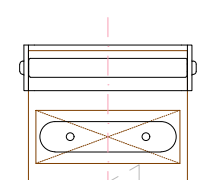


STAFFA DI FISSAGGIO
SOMMITALE WOLFSGRUBER

PIASTRE DI RINFORZO

CIRCA 30

MODULO VERTICALE
FLEXIVERDE

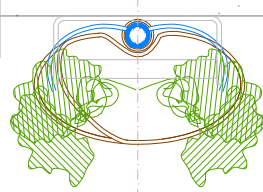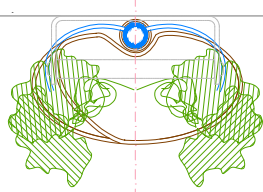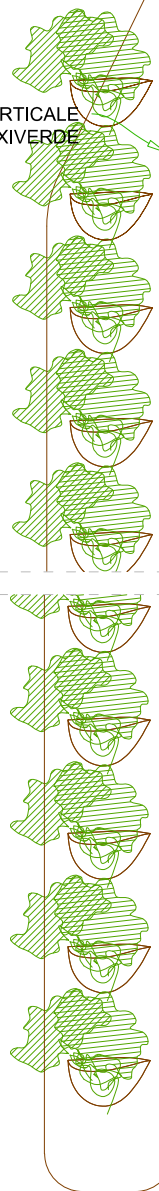


THESE DRAWINGS ARE THE PROPERTY OF POFILOR ENGINEERING SRL. THE DESIGNS SHOWN AND DESCRIBED HEREIN, INCLUDING ALL TECHNICAL DRAWINGS ARE PROPRIETARY AND CANNOT BE COPIED, DUPLICATED OR COMMERCIALY EXPLOITED, IN WHOLE OR PART WITHOUT WRITE PERMISSION BY POFILOR ENGINEERING SRL.

TIPOLOGICO FLEXIVERDE COLONNA

VARIANTE MURATURA STANDARD

Prospetto / Sez orizz / Sez vert

PRODUCT		DRAWING	
Flexiverde Colonna		COL-001	
SCALE	LAYOUT		
1:30/1:10	A4		
DATE	REV.		
25/02/2026	00		

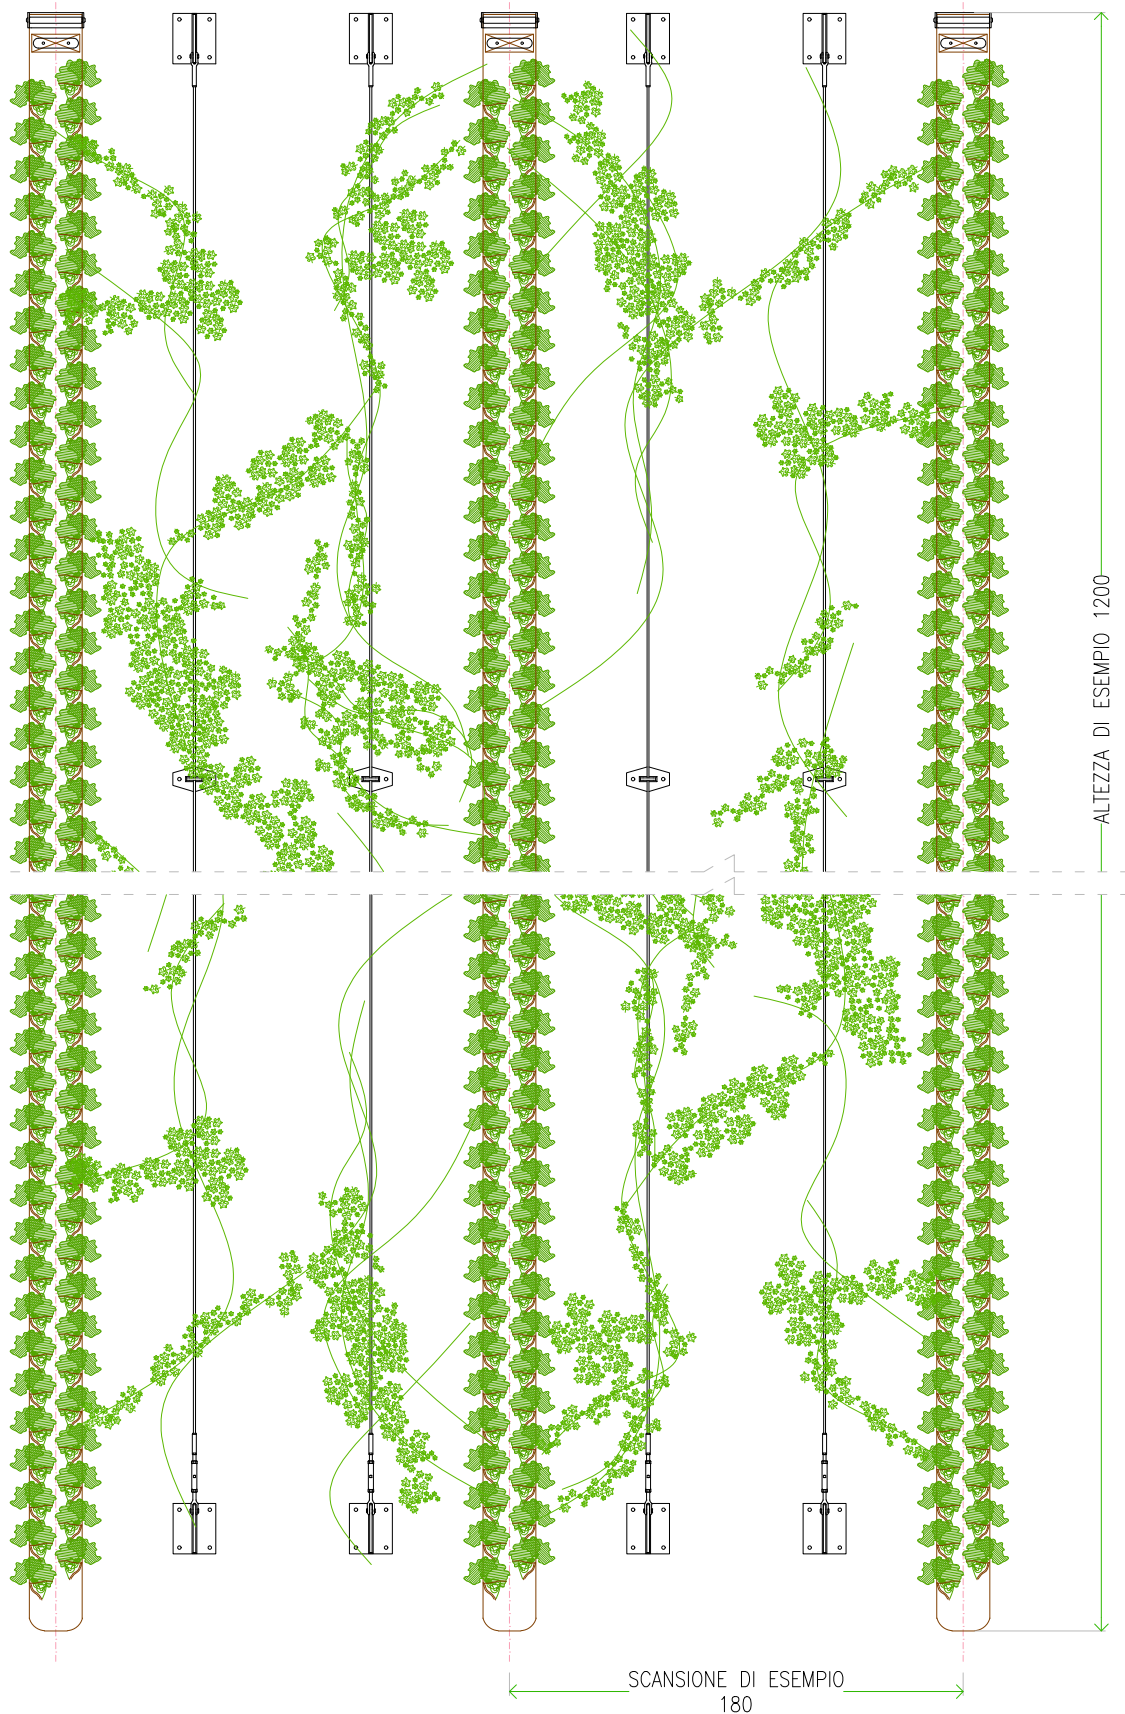

Sistema Flexiverde Colonna & Green Cable Heavy di Wolfsgruber

Esempio di combinazione del sistema Flexiverde Colonna con il sistema Green Cable Heavy di Wolfsgruber, studiato per favorire e supportare la crescita verticale delle piante.

WOLFSGRUBER



THESE DRAWINGS ARE THE PROPERTY OF POLIFLOR ENGINEERING SRL. THE DESIGNS SHOWN AND DESCRIBED HEREIN, INCLUDING ALL TECHNICAL DRAWINGS ARE PROPRIETARY AND CANNOT BE COPIED, DUPLICATED OR COMMERCIALY EXPLOITED, IN WHOLE OR PART WITHOUT WRITE PERMISSION BY POLIFLOR ENGINEERING SRL.

COLONNA & WOLFSGRUBER

COLONNA & GREEN CABLE HEAVY WOLFSGRUBER

Prospetto / Sez orizz / Sez vert

PRODUCT Colonna & Green Cable		DRAWING COL-002
SCALE 1:30	LAYOUT A4	
DATE 25/02/2026	REV. 00	